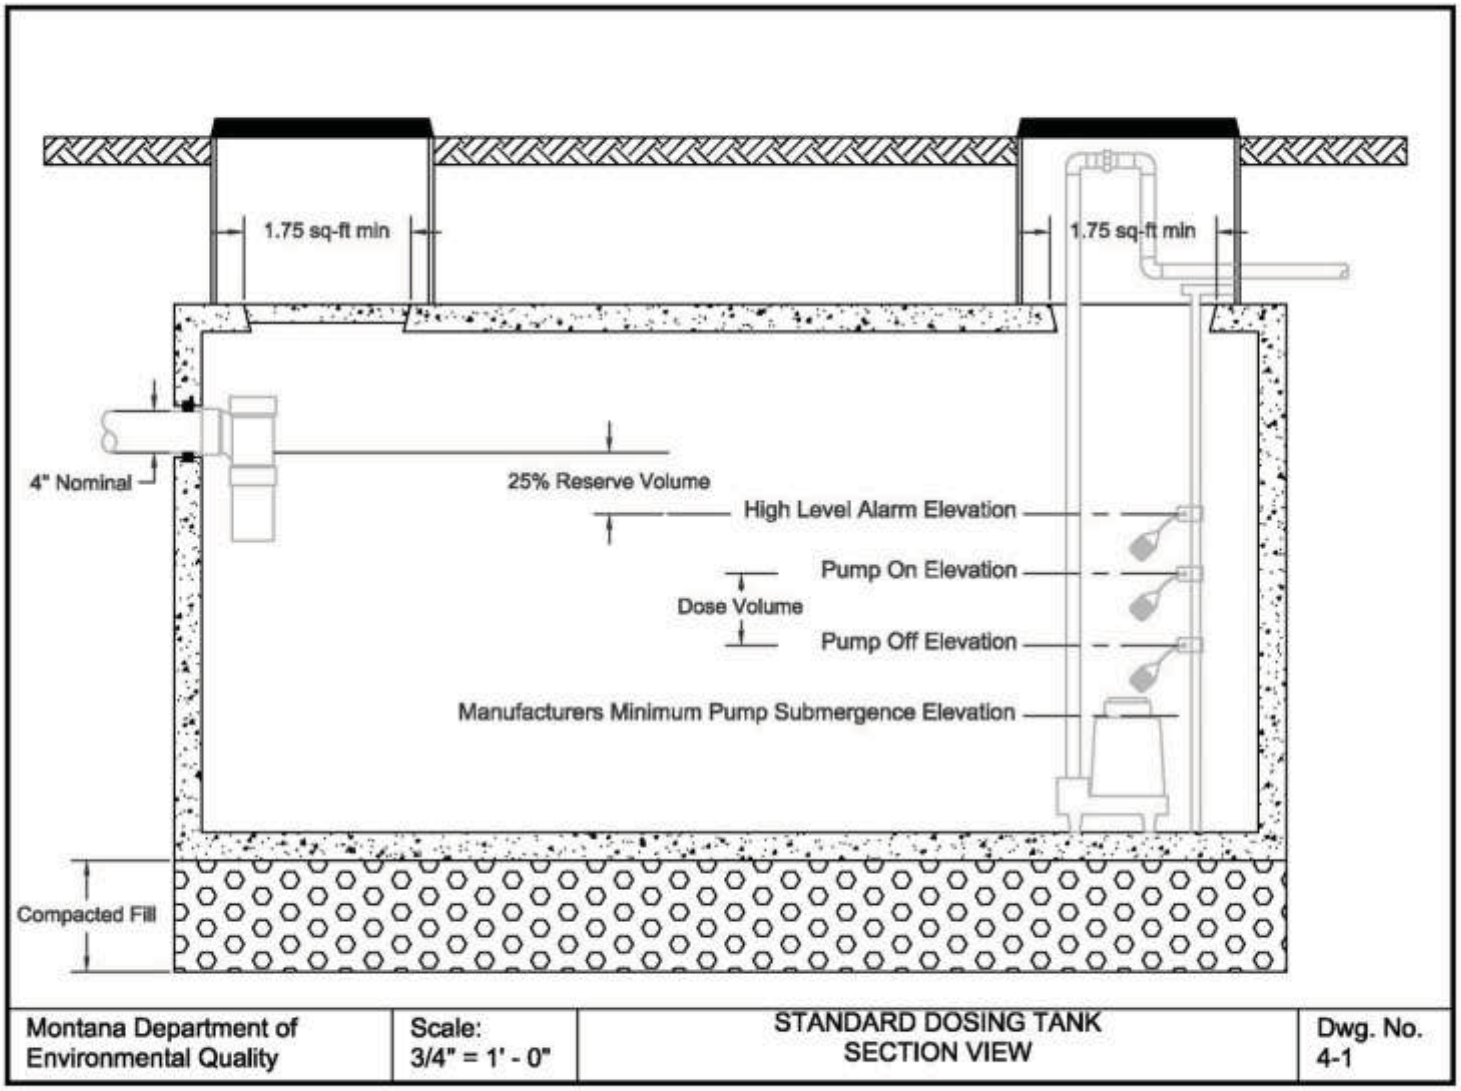
1.75 sq-ft min
1.75 sq-ft min
4" Nominal
25% Reserve Volume
High Level Alarm Elevation
Pump On Elevation
Dose Volume
Pump Off Elevation
Manufacturers Minimum Pump Submergence Elevation
Compacted Fill
Montana Department of Environmental Quality
Scale: 3/4" = 1' - 0"
STANDARD DOSING TANK SECTION VIEW
Dwg. No. 4-1