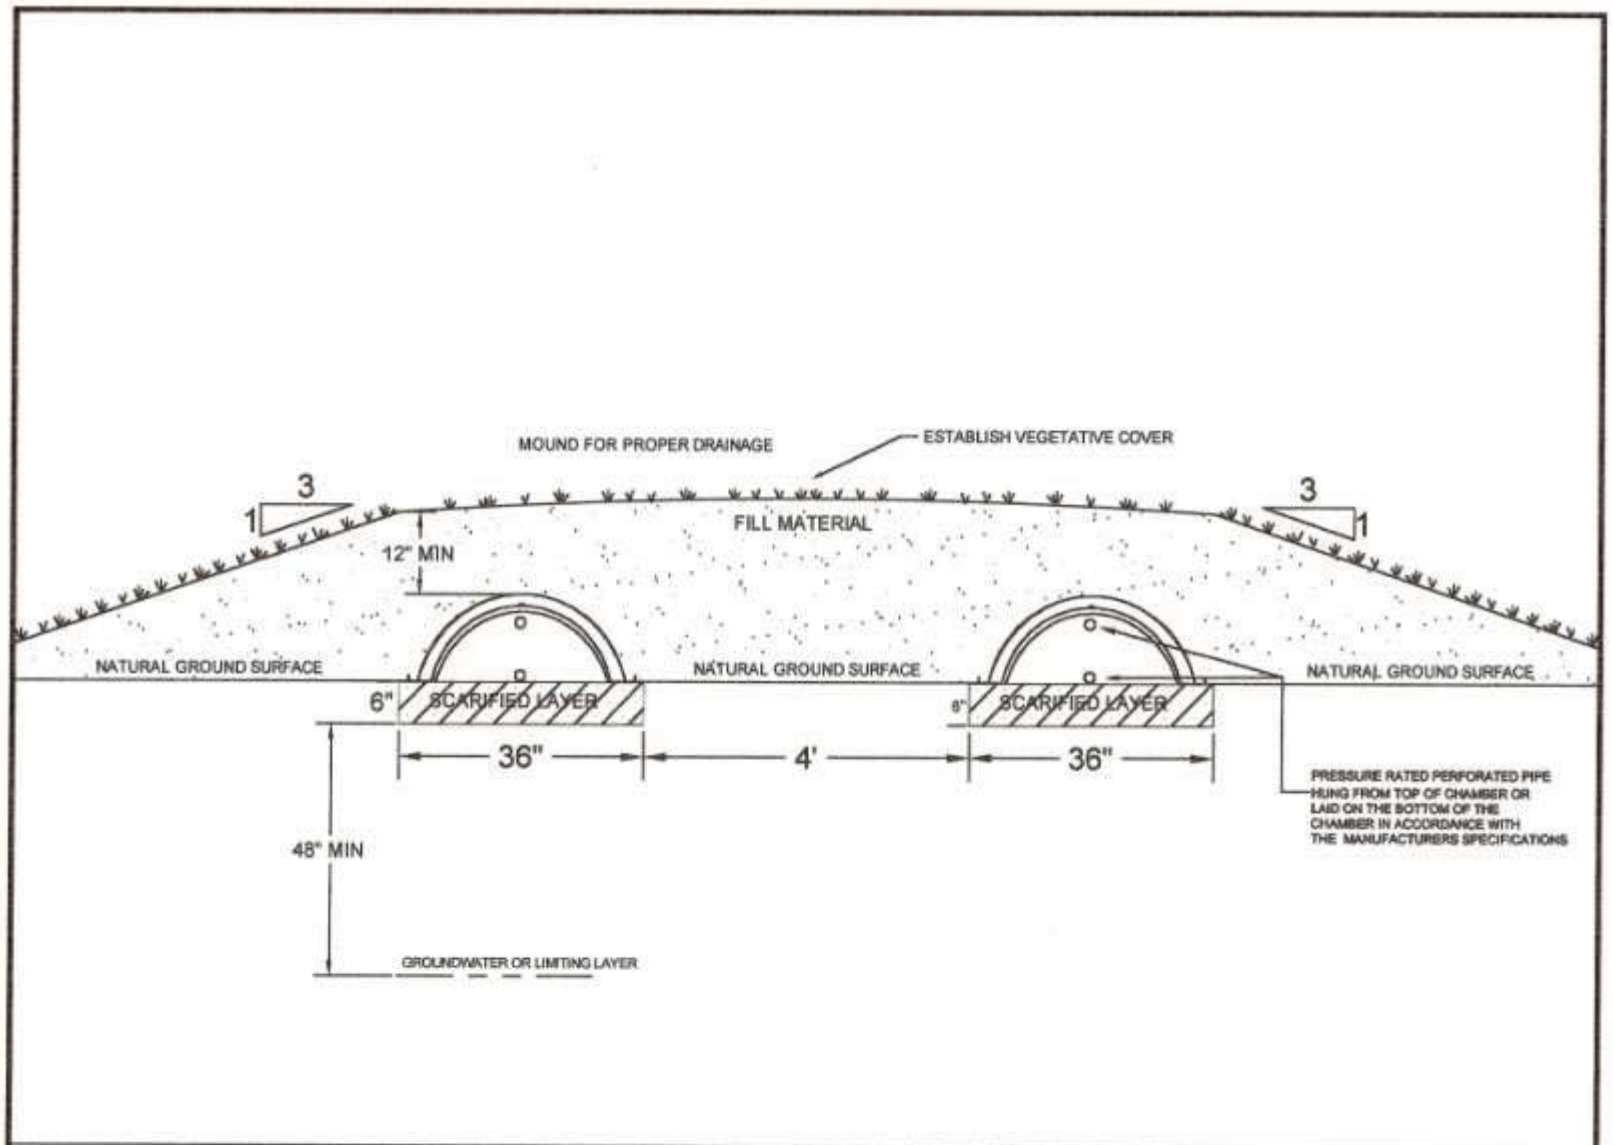

Montana Department of Environmental Quality	Scale: 1/2" = 1' - 0"	At-Grade Absorption Trench with Leaching Chambers Pressure Dosed	Dwg. No. 6.3-2